NORA 92 Limited
Unit 9-10 Cholswell Court, Shippon OX13 6HX
office@nora92.com - 08453880992 - www.noramotorsport.com

Little Ferry Circuit, Ferry Road, Golspie, KW10 6ST

W3W: ///greet.rescuer.bands

April 2026

Inspected By: Iain Howe
Produced By: Roy Barton

KEY

Tyre Wall Barrier	
Covered Tyre Wall	
Concrete Kerbs	
Marshal Posts	M
Areas Prohibited to the Public	PA
Motorsport Warning Signs	W
Spectator Fencing	
Boundary Fencing	
Grass Bank	
Sea Line	
Start/Finish	

NOTES

Track Length	610m
Start Width	7m
Maximum Width	8m
Minimum Width	7m
Nominal Width	7.5m
Length of Start to First Corner	79m
Direction of Racing	Clockwise
Kerb Height	50mm
Marshal Posts	5
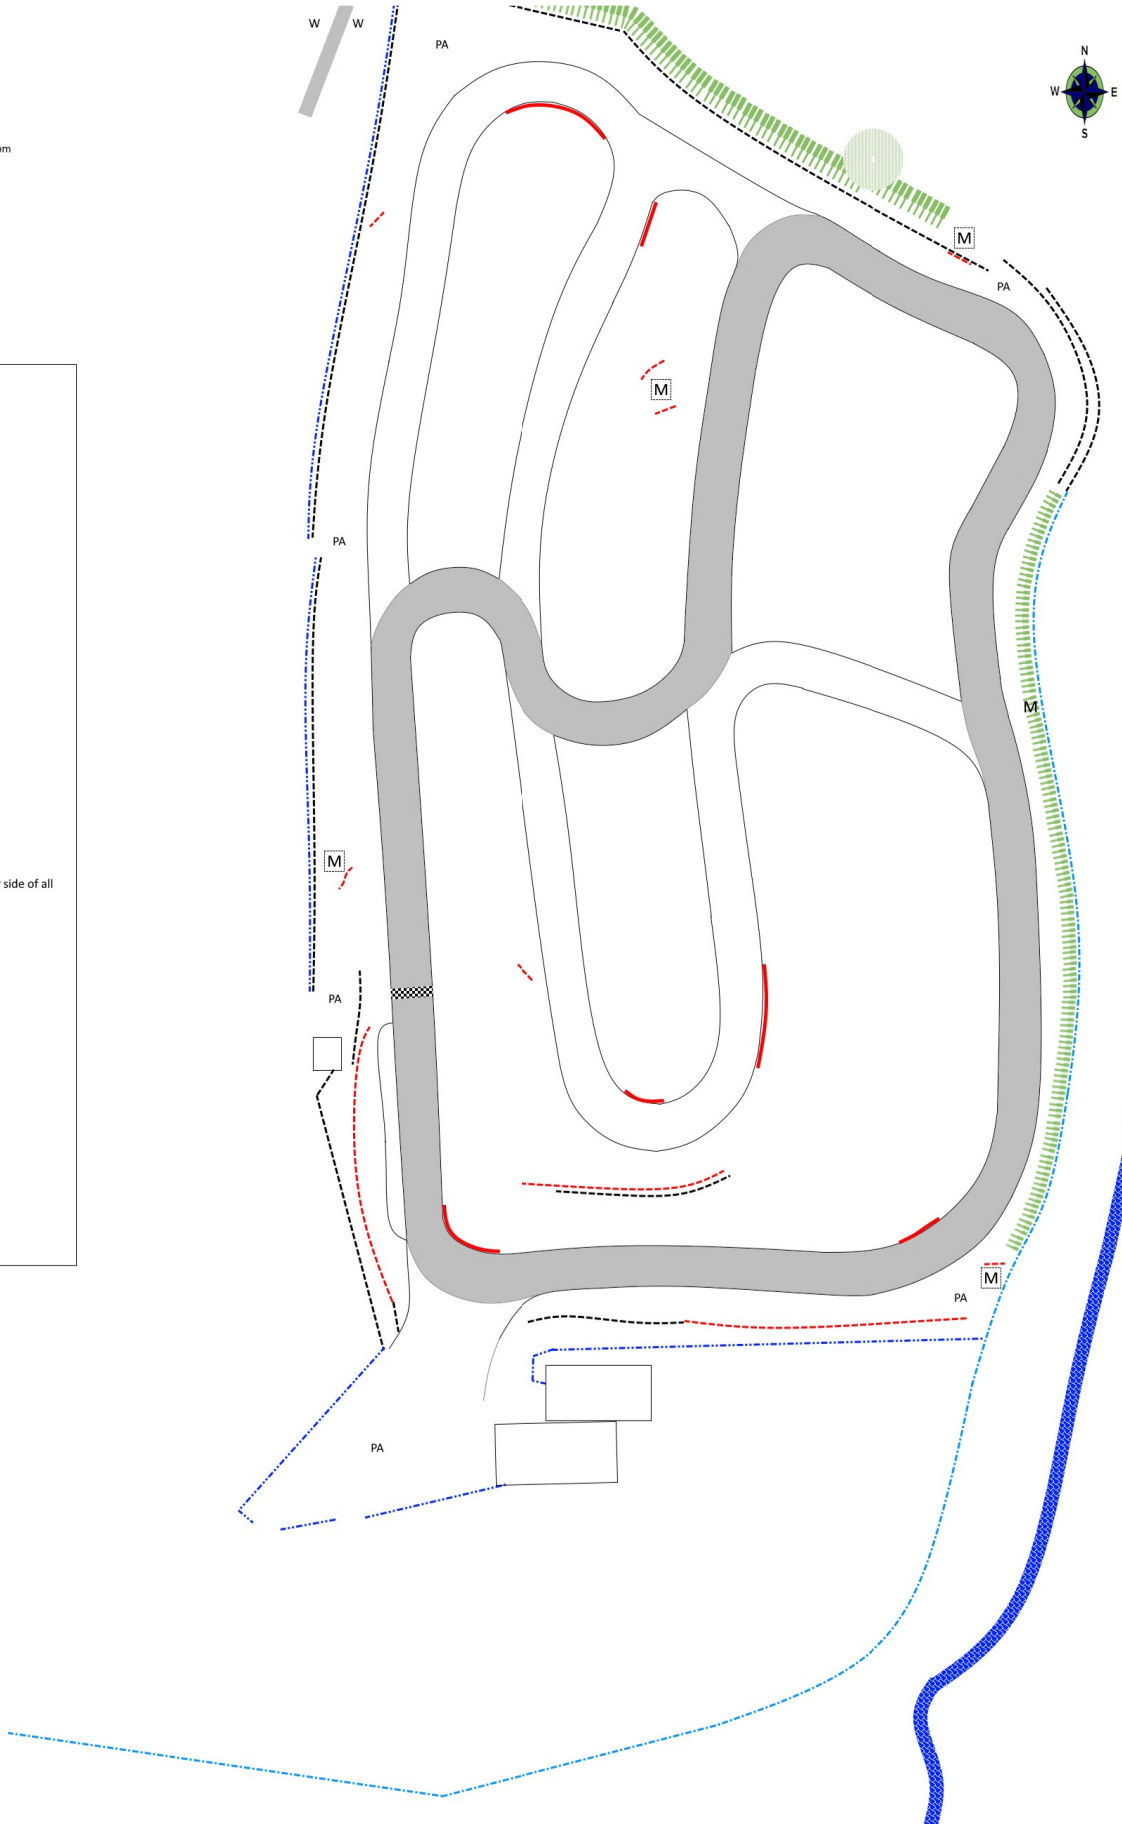
Motorsport is Dangerous warnings signs position either side of all site entrances
All areas prihibited ot the public to be signed as such